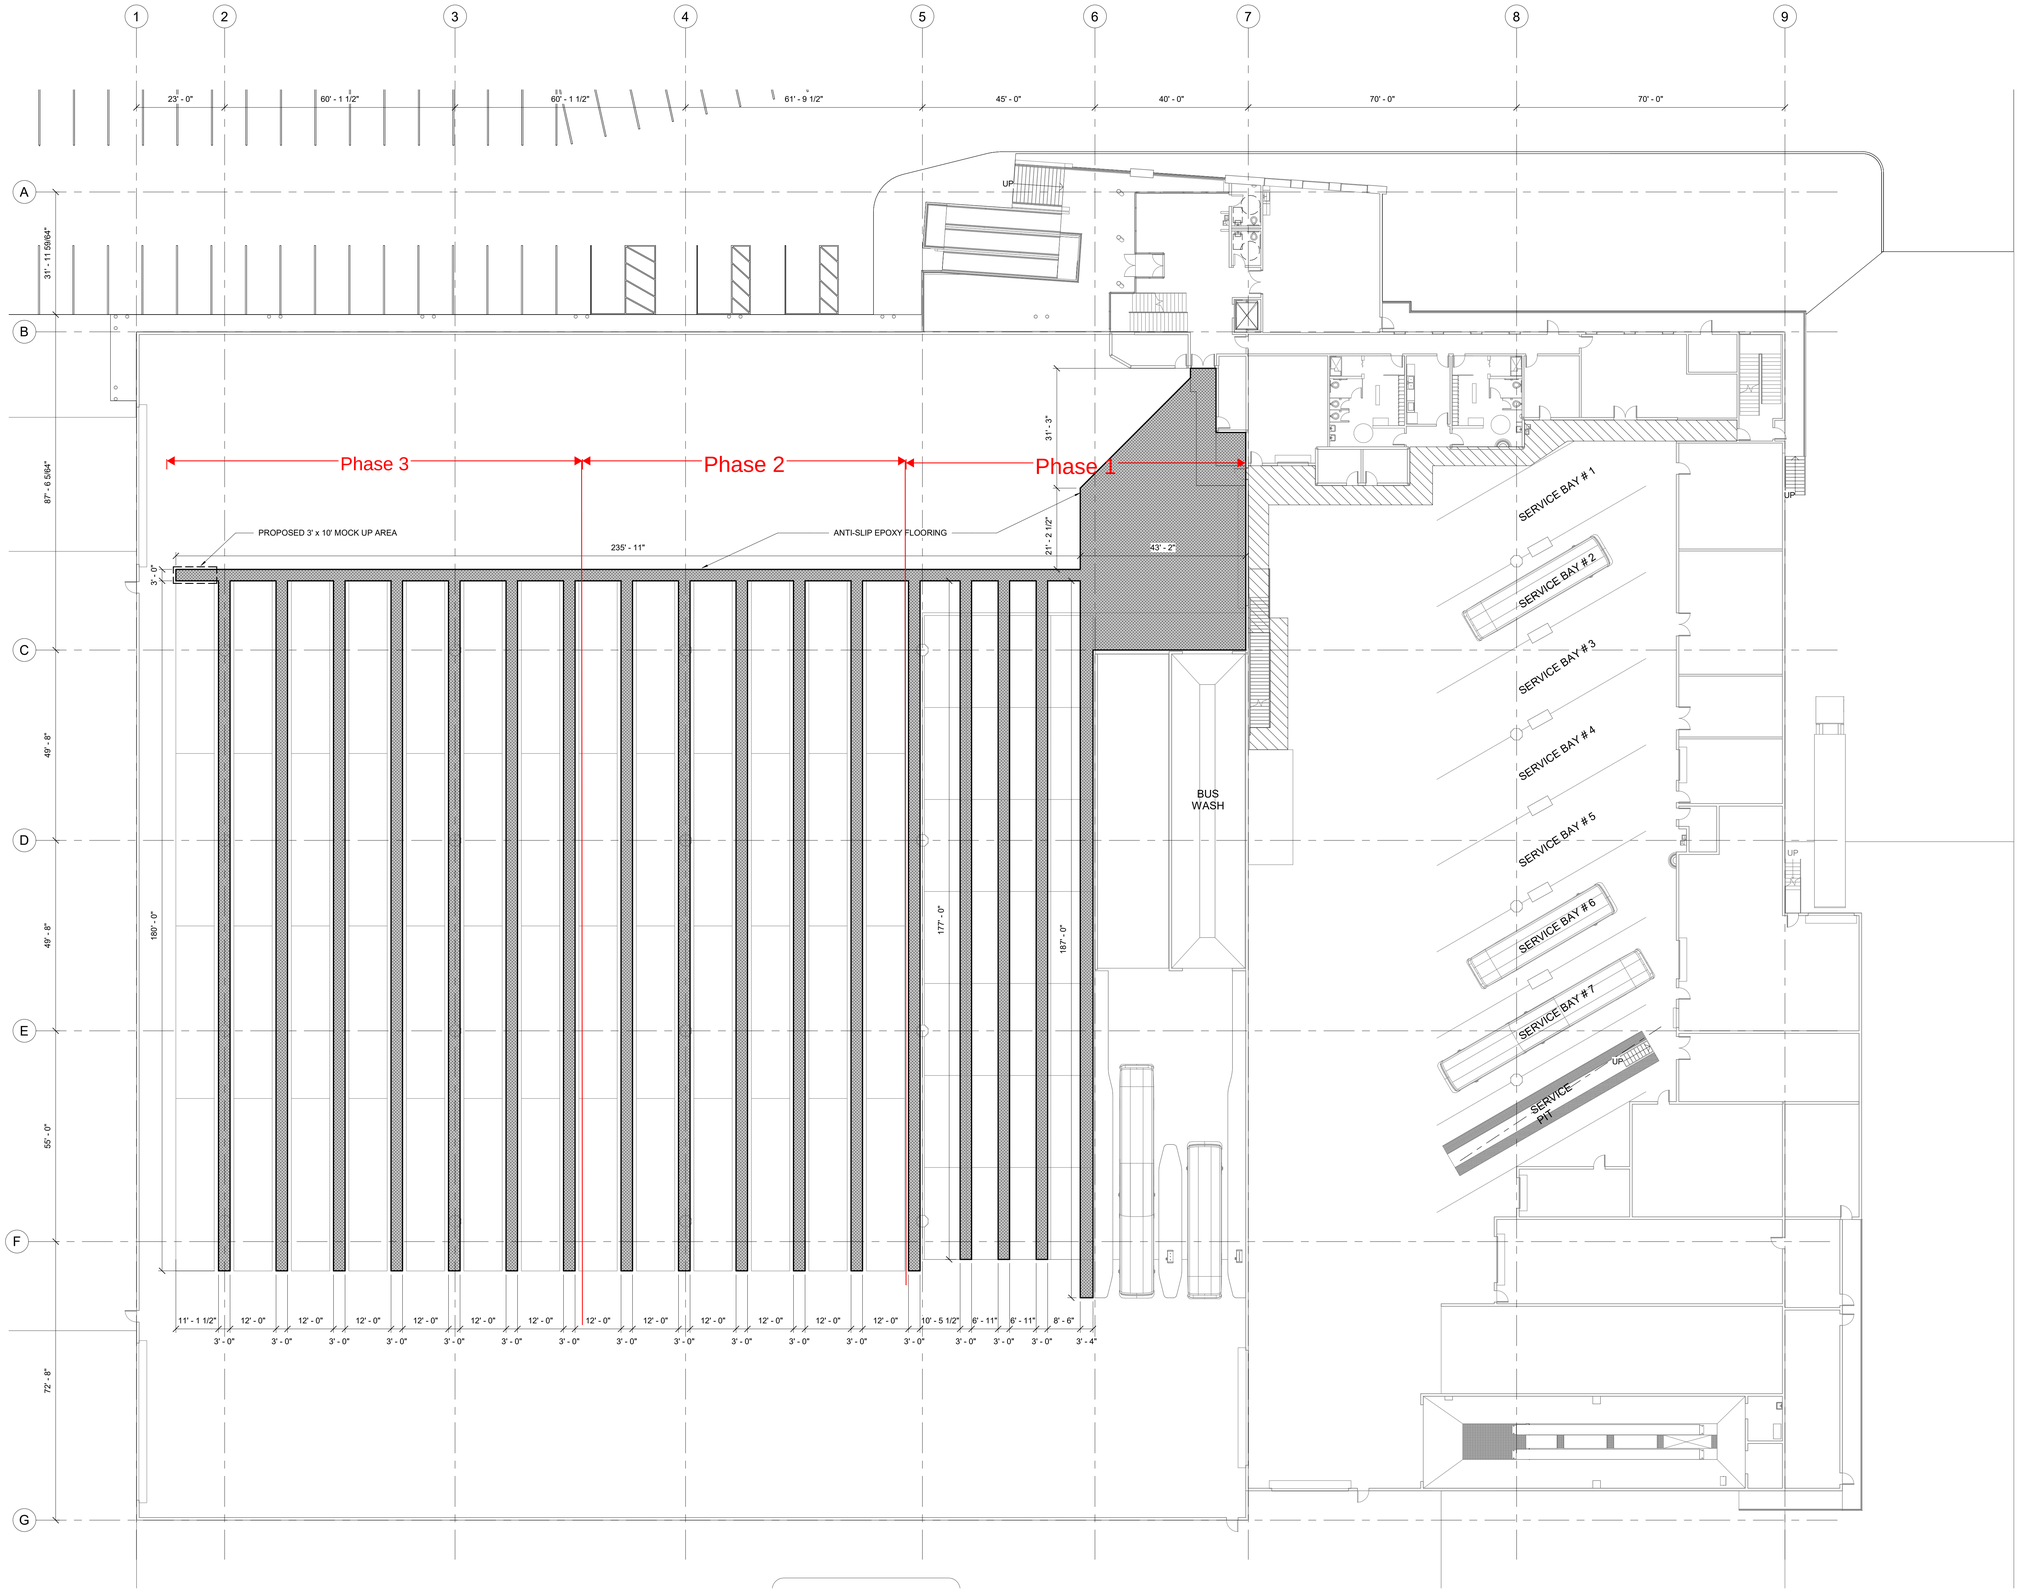

1 FIRST FLOOR PLAN

1/16" = 1'-0"

20' 10' 0 20'

GRAPHIC KEY

LIMITS OF THE SCOPE OF WORK

Worcester Regional Transit Authority

stv

One Financial Center, 3rd FLoor
t 617.482.7298 f 417.482.1837
www.stvinc.com

CONSULTANTS

SEALS

PROJECT IDENTIFICATION

WORCESTER REGIONAL TRANSIT AUTHORITY (WRTA)

VEHICLE MAINTENANCE AND OPERATIONS FACILITY
40 QUINSIGAMOND AVENUE

MARK	DATE	DESCRIPTION	BY

ISSUE BLOCK

PROJECT NO.:	4023079
DESIGNED BY:	SJP
DRAWN BY:	ZG
CHECKED BY:	SJP
APPROVED BY:	SJP
COPYRIGHT:	STV

SHEET TITLE

OVERALL FIRST FLOOR PLAN

A-101

C:\Users\gjuz\Documents\WRTA_A_3D00_R23_GuZ.rvt

3/11/2025 11:07:58 AM